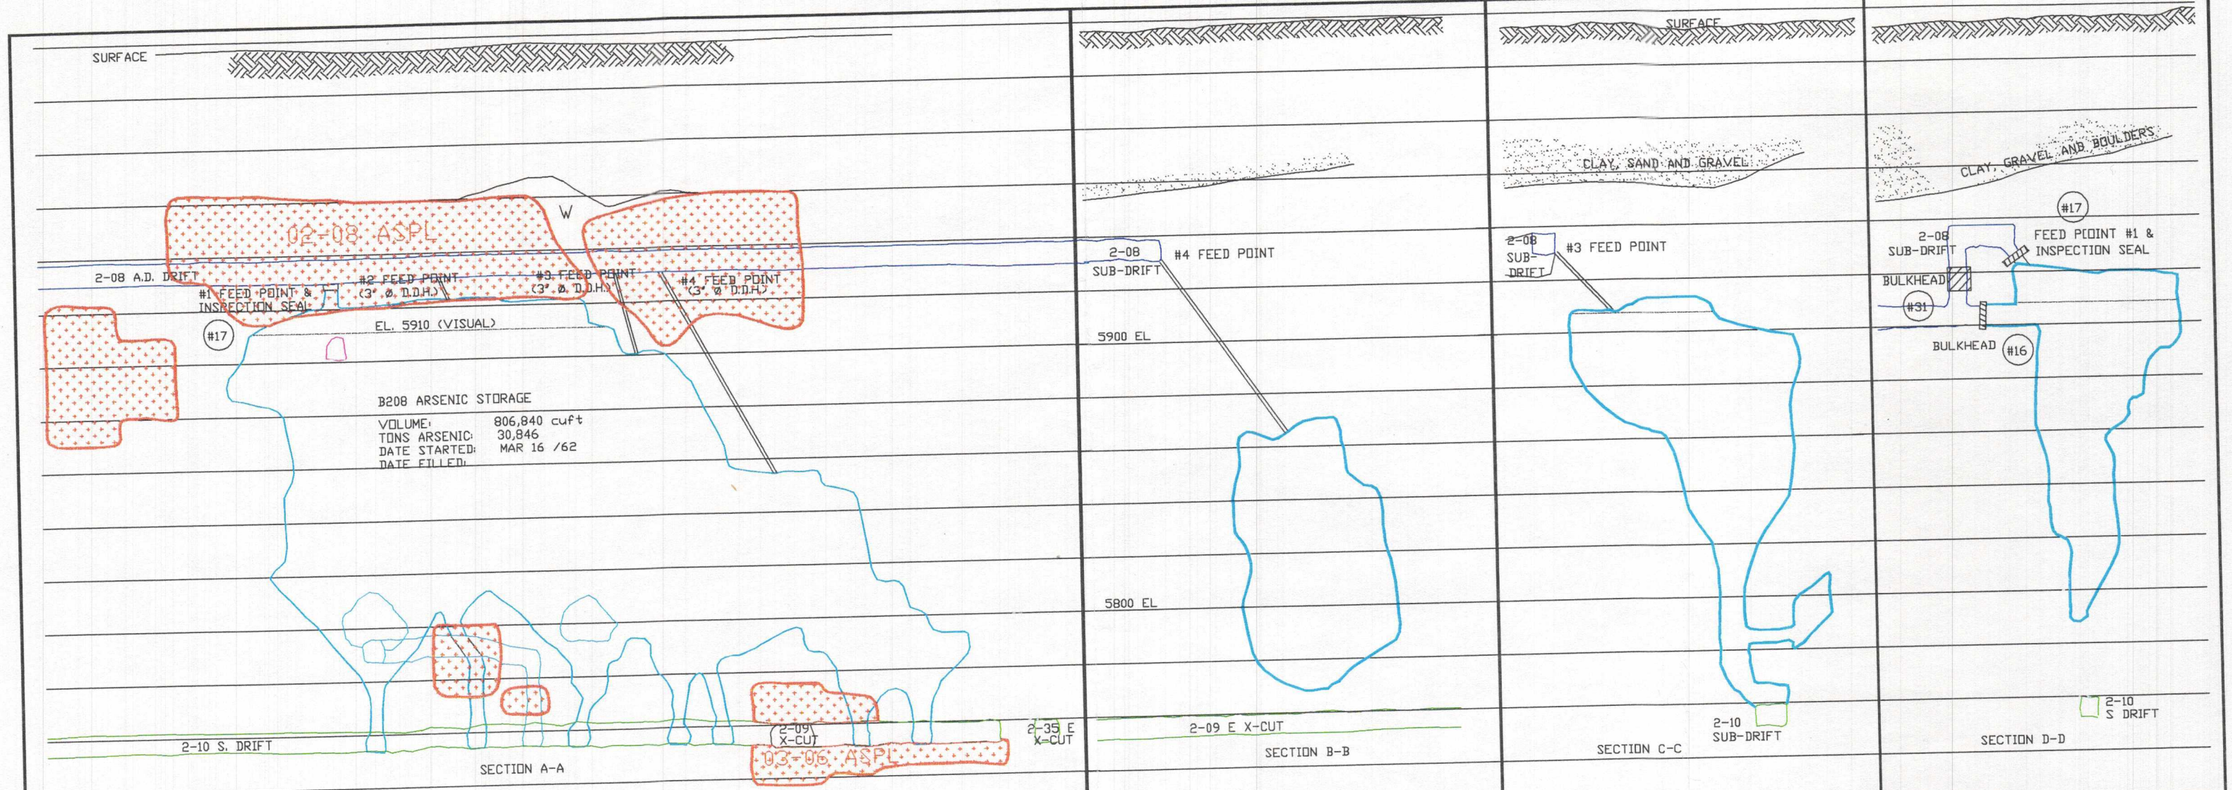

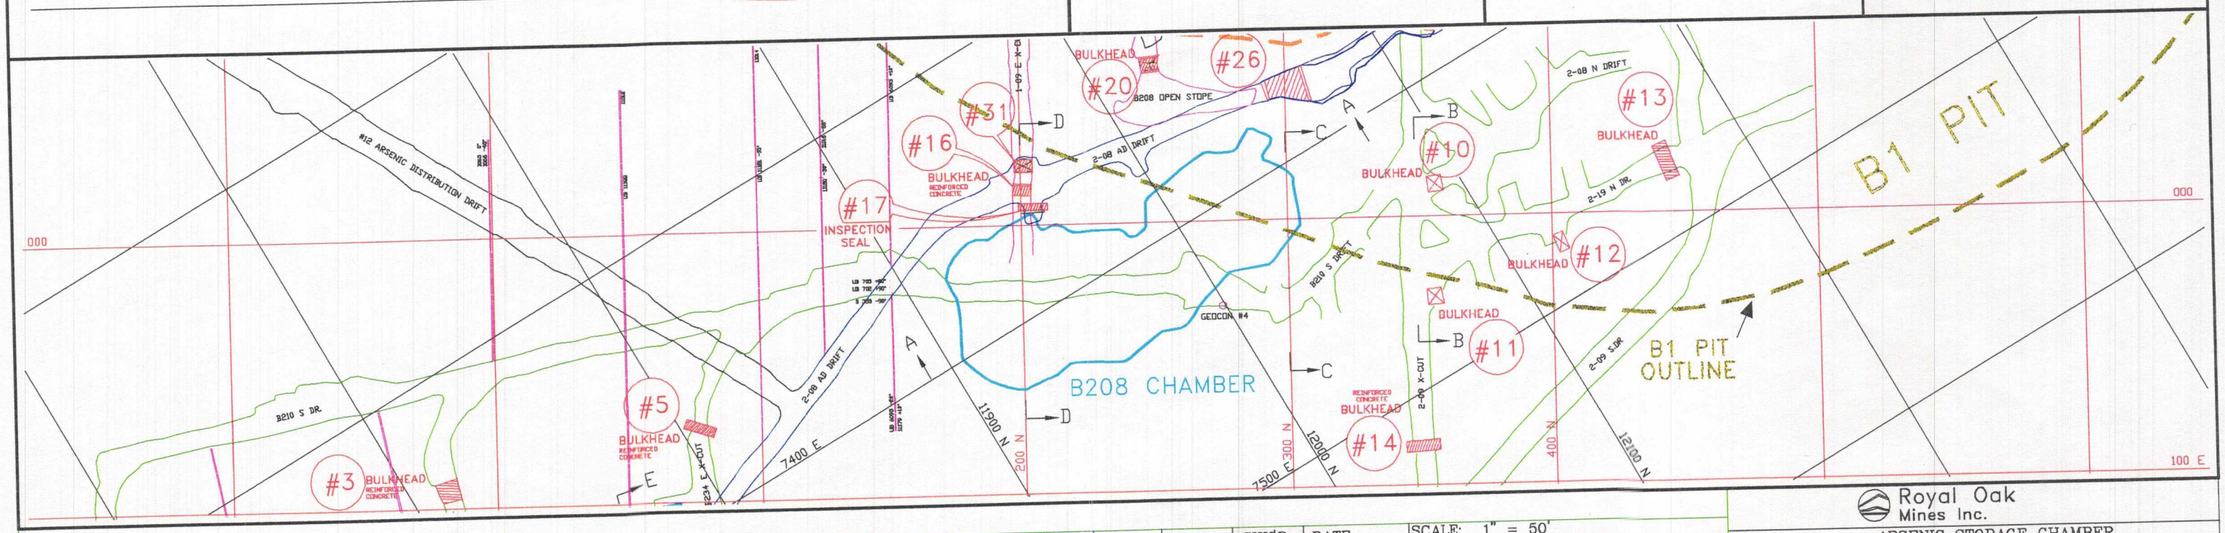

ACAD FILE: ACADDWGS\GENERAL\ARSENIC\ARSB208C	REVISIONS	BY	DATE	CHK'D	DATE	SCALE: 1" = 50'	
REFERENCE DRAWINGS	1	MSL	MAR'98	R.A.	MAR'98	DRAWN: B.M.	DATE: 23/05/96
	2					CHECK:	DATE:
	3					VENTILATION:	
	4					ENGINEERING:	MINE CAPT.:
	5					GEOLOGY:	MINE SUPT.:

Royal Oak Mines Inc.

TITLE: ARSENIC STORAGE CHAMBER B208

LEVEL: COMPLEX:

DWG NO : 7150-005

REV 0 1

COPY