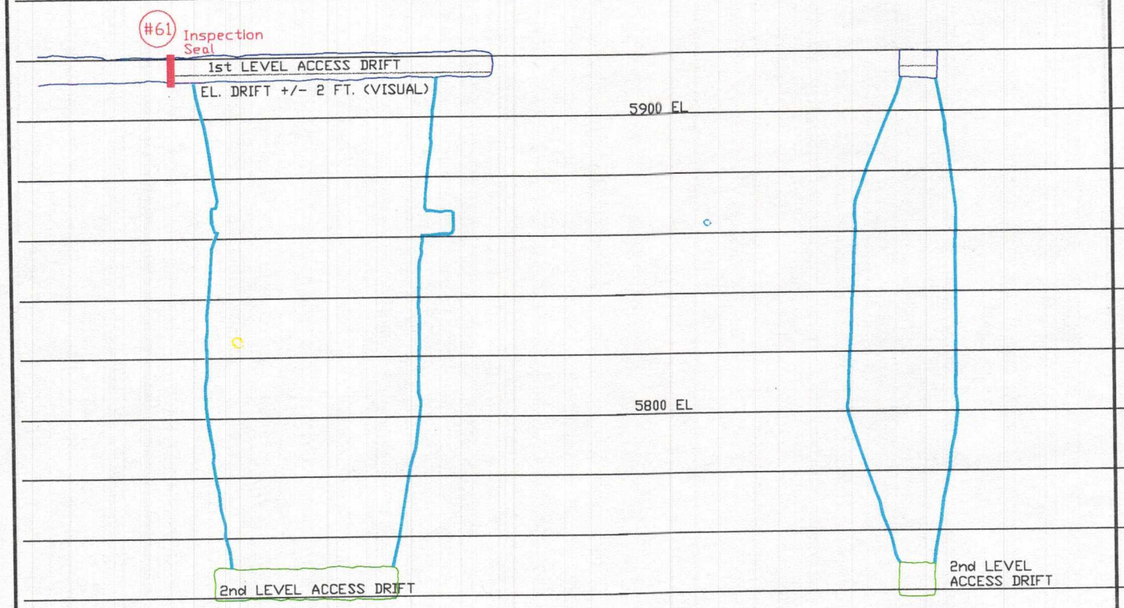

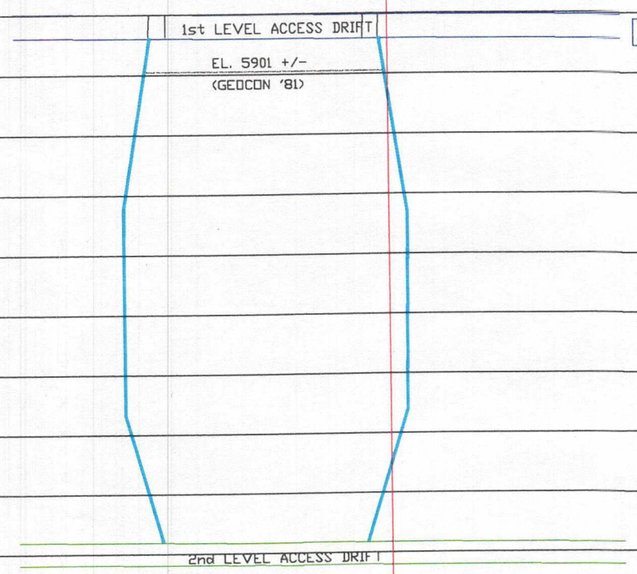

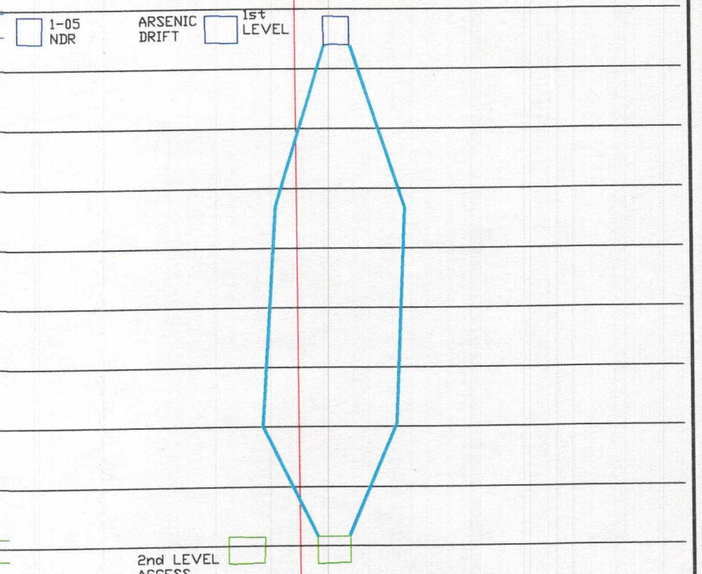

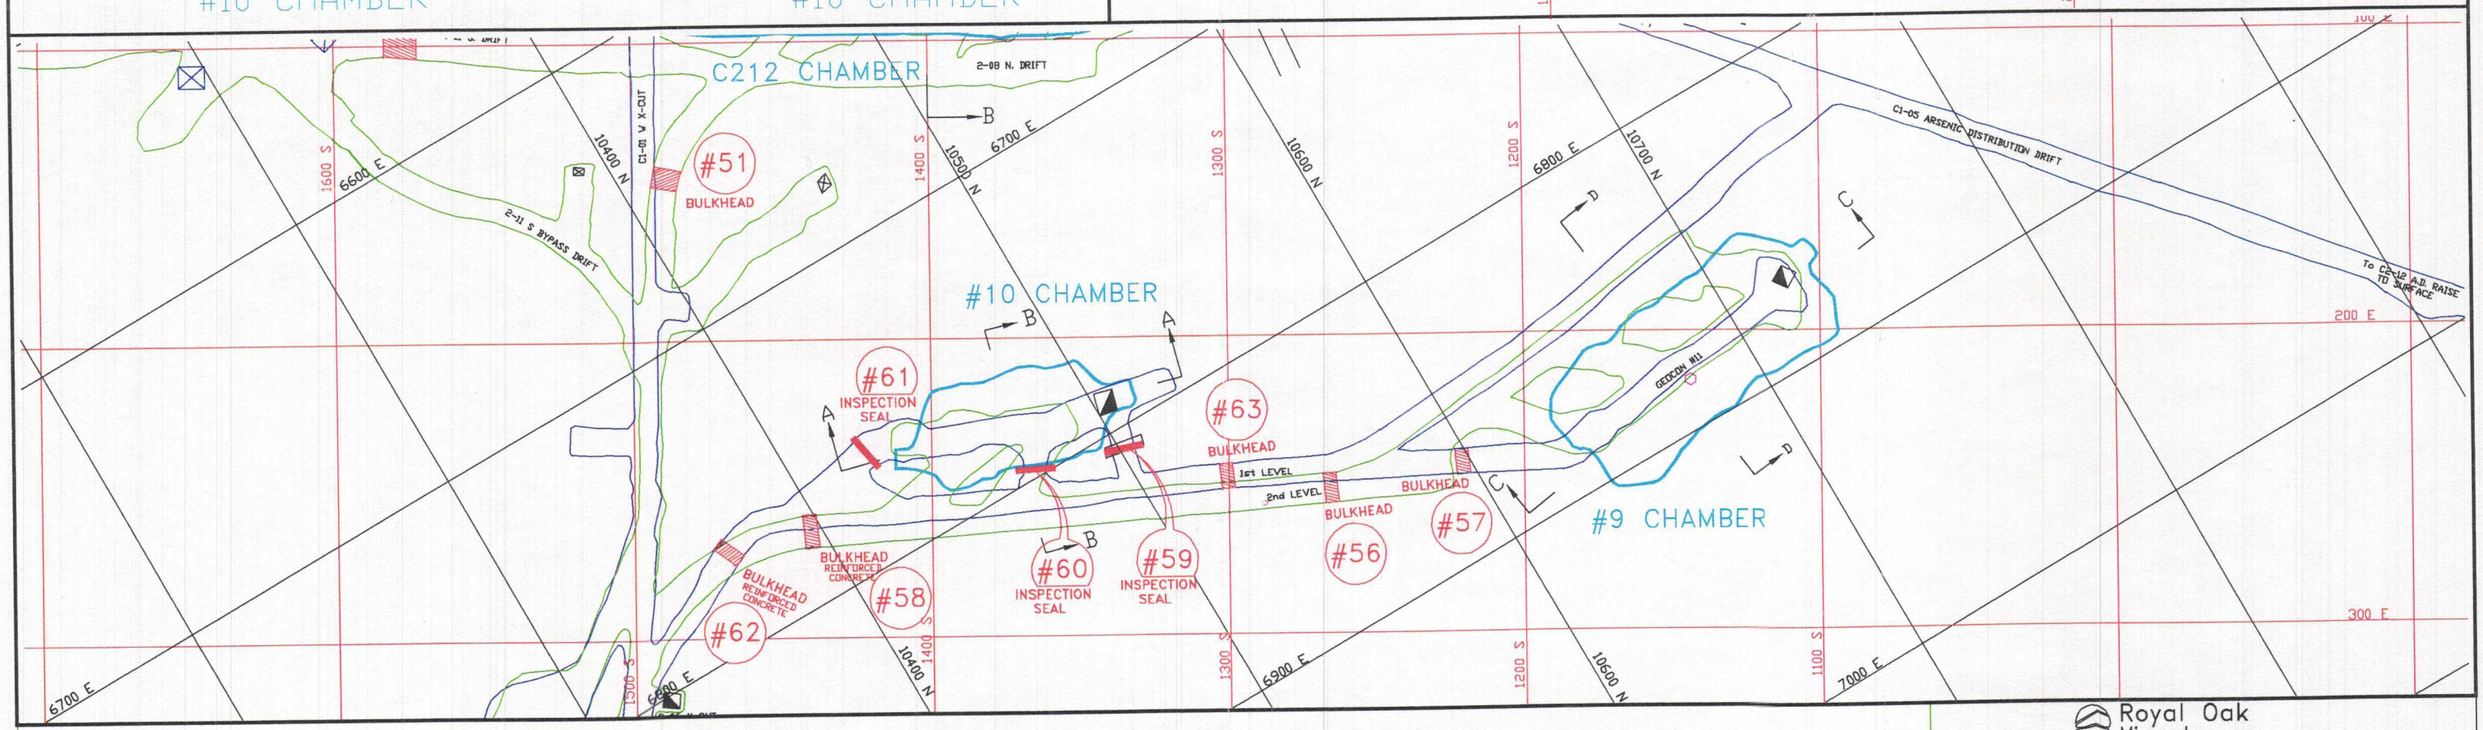

ACAD FILE: ACADDWGS/GENERAL/ARSENIC/ARSC212C	REVISIONS	BY	DATE	CHK'D	DATE
REFERENCE DRAWINGS	1	MSL	MAR'98	R.A.	MAR'98
	2				
	3				
	4				
	5				

SCALE: 1" = 50'			
DRAWN: B.M.	DATE: 23/05/96	Royal Oak Mines Inc.	
CHECK:	DATE:	TITLE:	ARSENIC STORAGE CHAMBERS #9 and #10
VENTILATION:		LEVEL:	COMPLEX:
ENGINEERING:	MINE CAPT.:	DWG NO : 7150-010	REV 0 1
GEOLOGY:	MINE SUPT.:		COPY