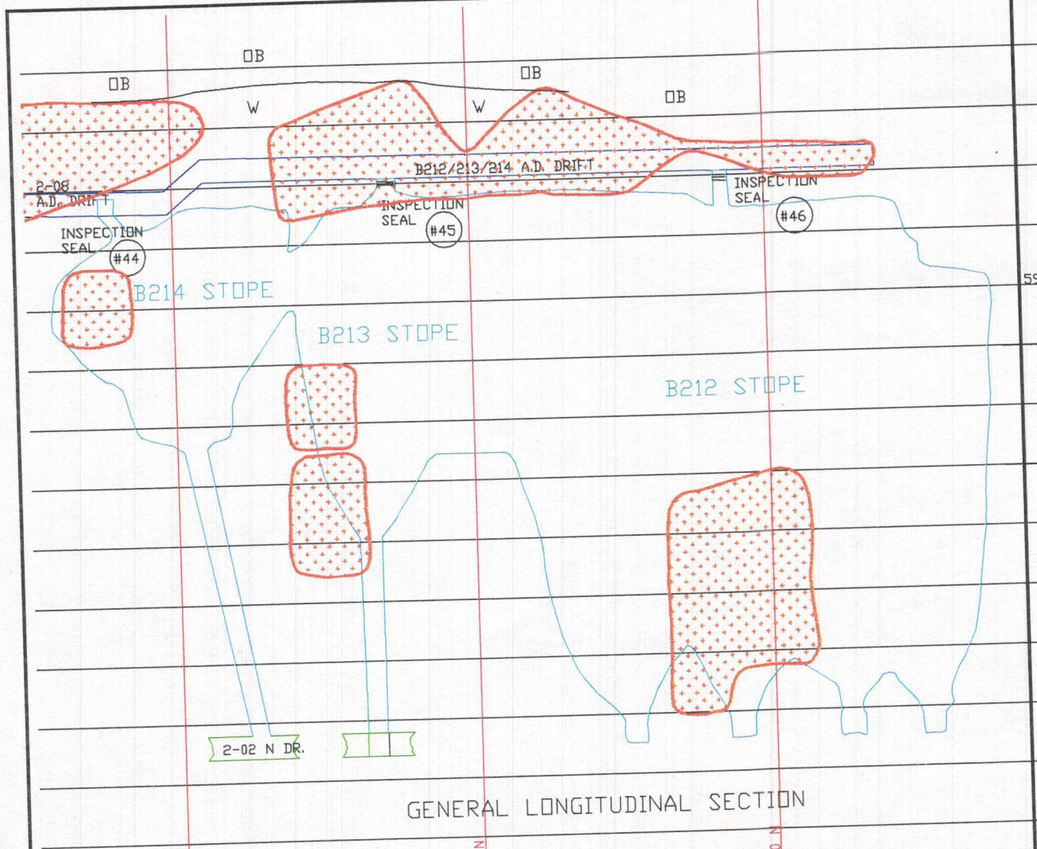

GENERAL LONGITUDINAL SECTION

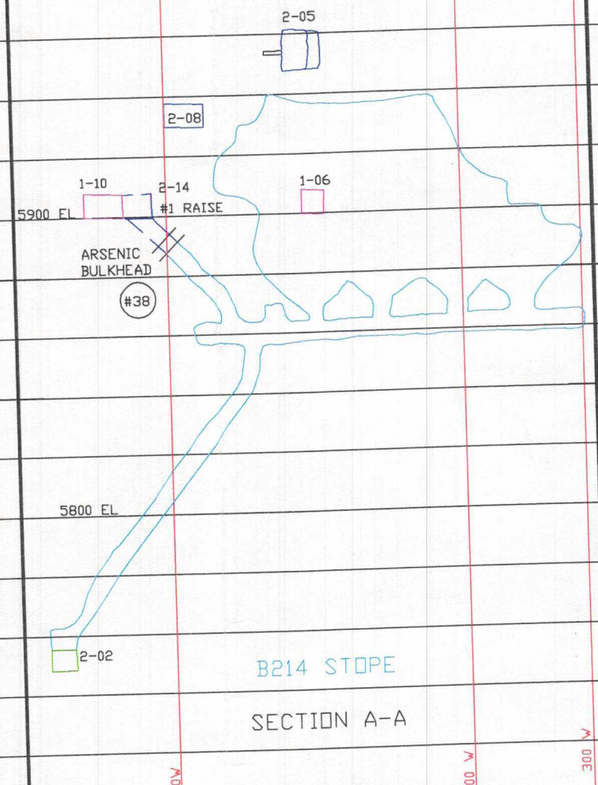

B214 STOPE

SECTION A-A

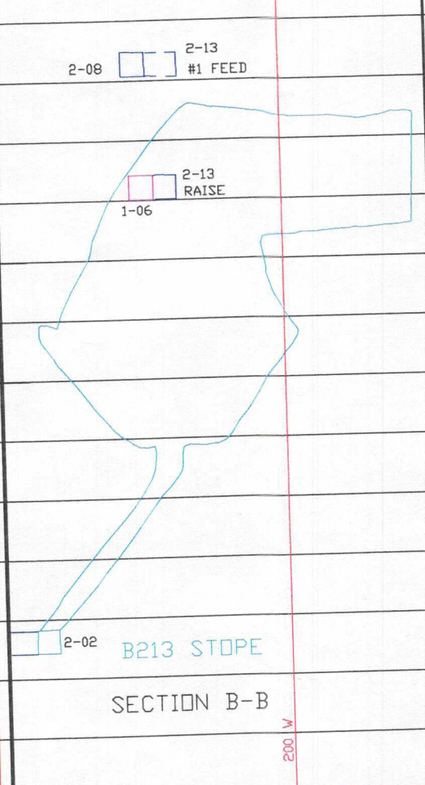

B213 STOPE

SECTION B-B

B212 STOPE

SECTION C-C

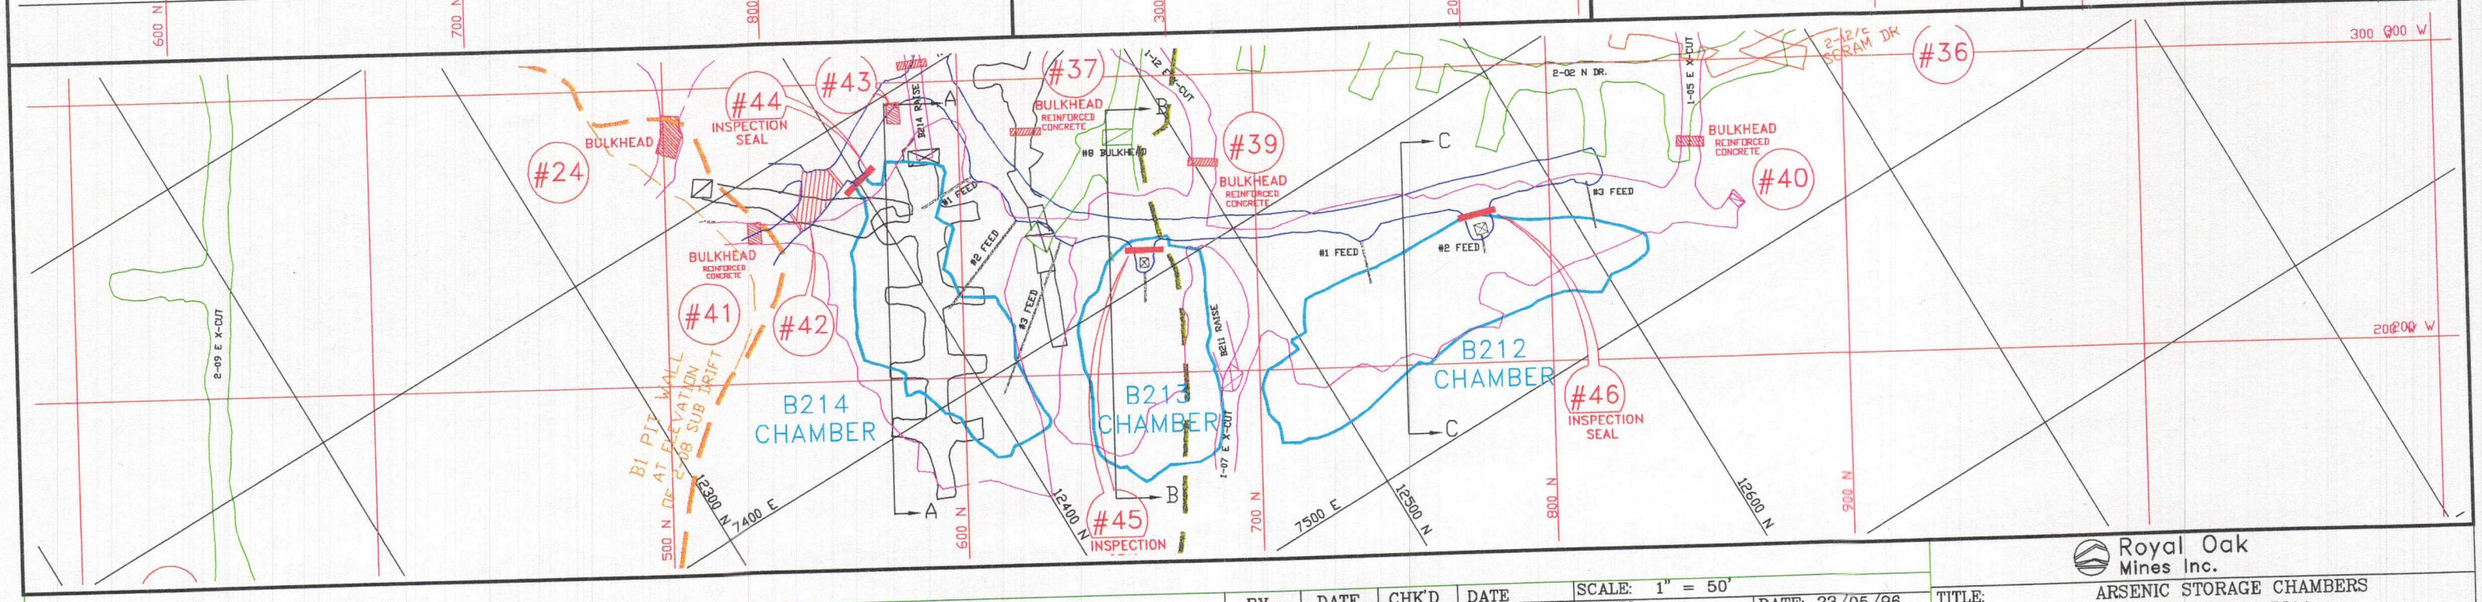

ACAD FILE: ACADDWGS/GENERAL/ARSENIC/ARSB212C	REVISIONS	BY	DATE	CHK'D	DATE
REFERENCE DRAWINGS	1	MSL	MAR'98	R.A.	MAR'98
	2				
	3				
	4				
	5				

SCALE: 1" = 50'			
DRAWN: B.M.	DATE: 23/05/96	Royal Oak Mines Inc.	
CHECK:	DATE:	TITLE:	ARSENIC STORAGE CHAMBERS B212 B213 B214
VENTILATION:			COMPLEX:
ENGINEERING:	MINE CAPT.:	LEVEL:	REV 0 1
GEOLOGY:	MINE SUPT.:	DWG NO : 7150-007	COPY