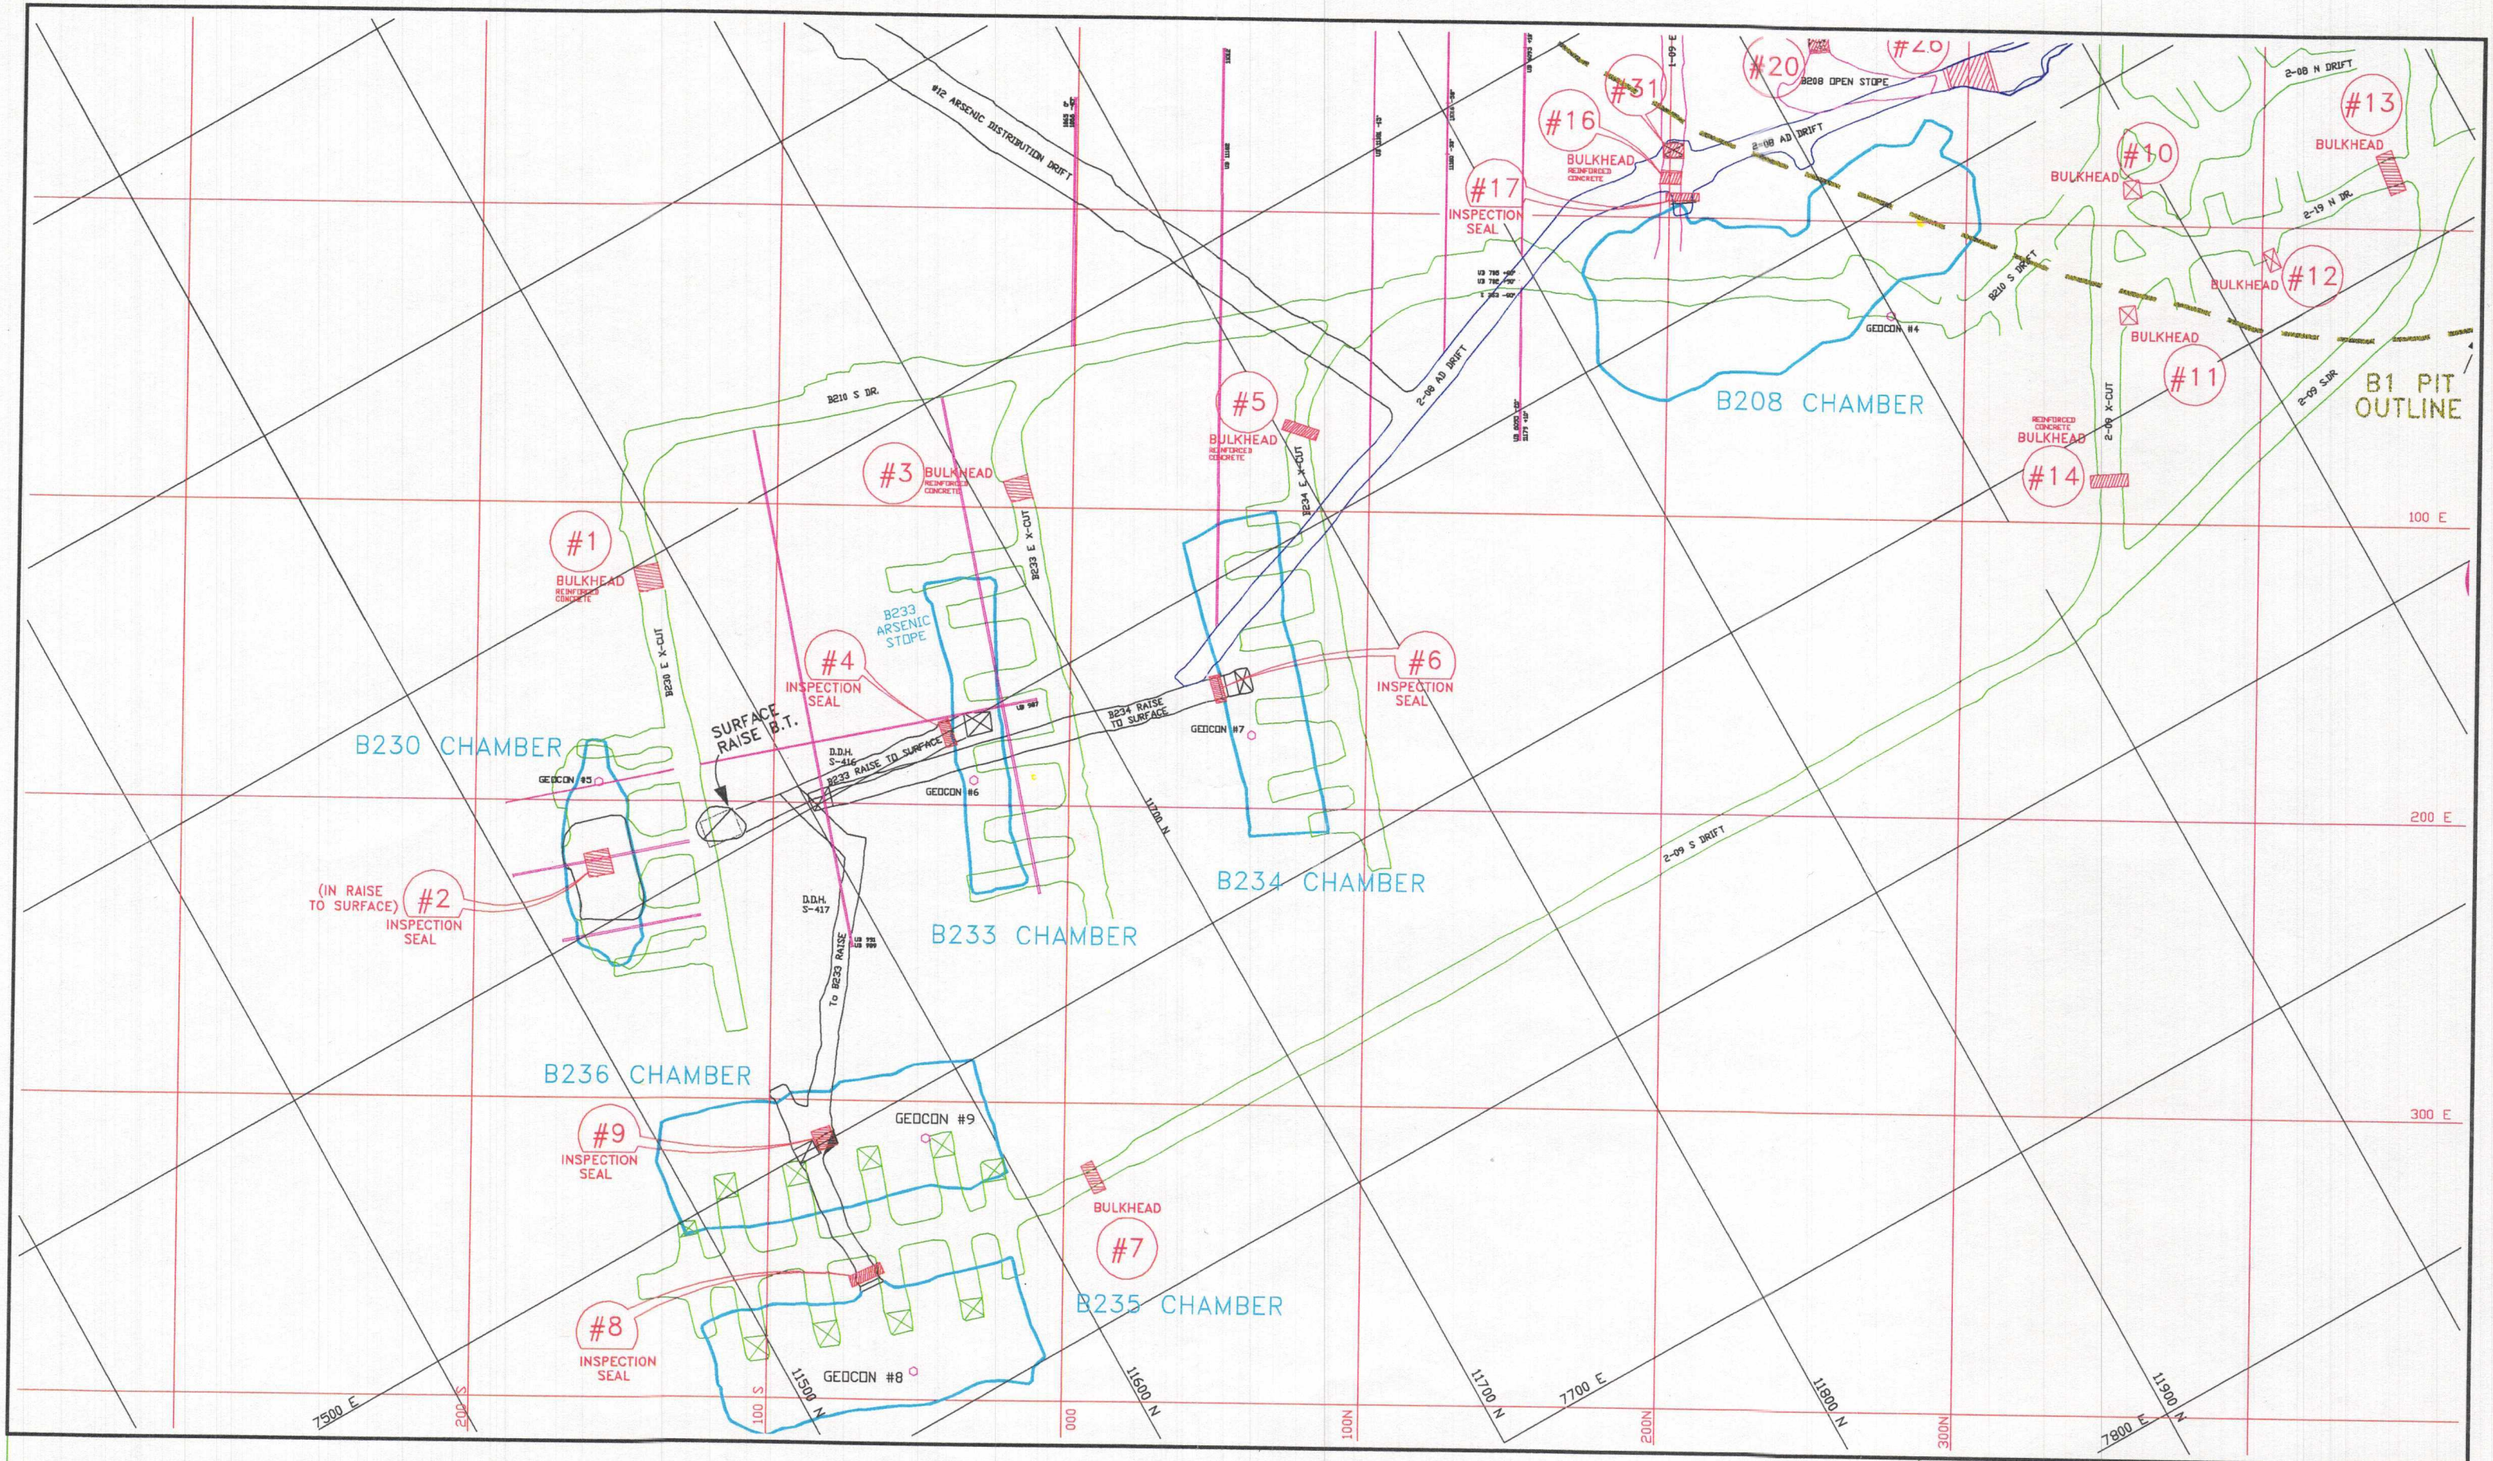

ACAD FILE: ACADDWGS/GENERAL/ARSENIC/ARSB208C		REVISIONS	BY	DATE	CHK'D	DATE
REFERENCE DRAWINGS	1	GENERAL UPDATE	MSL	MAR'98	R.A.	MAR'98
	2					
	3					
	4					
	5					

SCALE: 1" = 50'		Royal Oak Mines Inc.	
DRAWN: B.M.	DATE: 23/05/96	TITLE:	ARSENIC CHAMBERS B208 – B236 GENERAL ARRANGEMENT PLAN
CHECK:	DATE:	LEVEL:	COMPLEX:
VENTILATION:		DWG NO : 7150-002	REV 0 1
ENGINEERING:	MINE CAPT.:		COPY
GEOLOGY:	MINE SUPT.:		