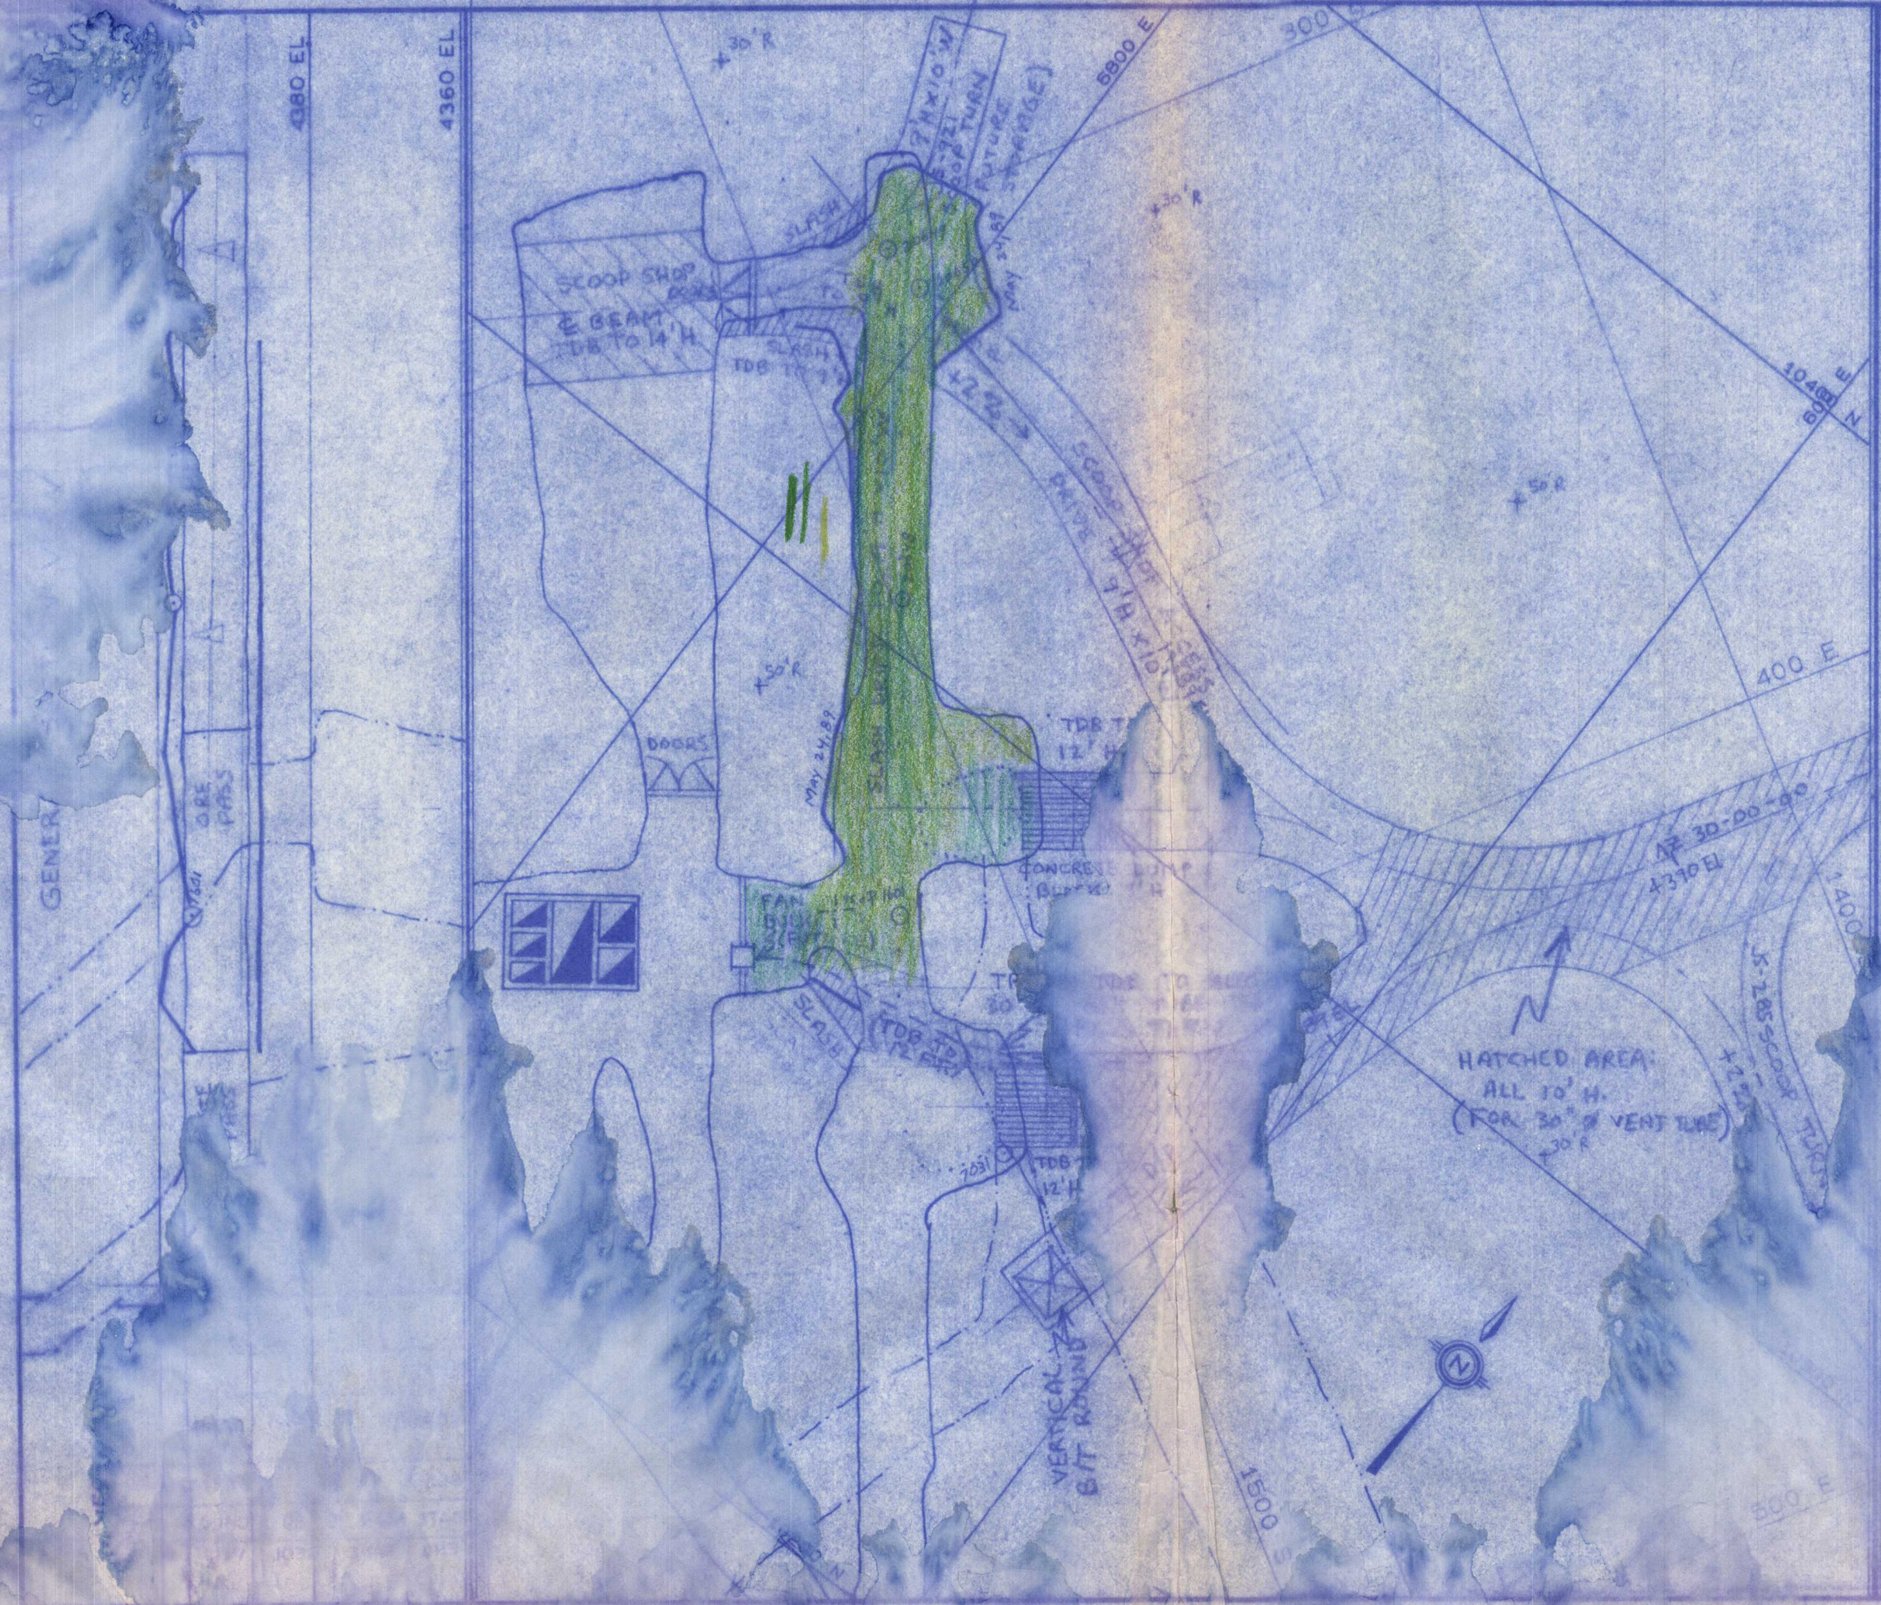

AZIMUT	
FROM STA.	TO S
1601	20648
1601	20649

GRADE C			
DATE	STA.	LEN.	
May 24	20649	5.90	5
1989	20650	5.29	

SURVEYS		
DATE	CREW	PLOT
May 24, 89	BM PD	PD

GIANT YELLOW... ...NES LTD.

SHAFT C LEVEL 550

SUBJECT 1550 RAMP

SCALE 1" = 2' DRAWN

DATE MAR 10 89 CHECK

ENG MINE GEOL VENT

24-03